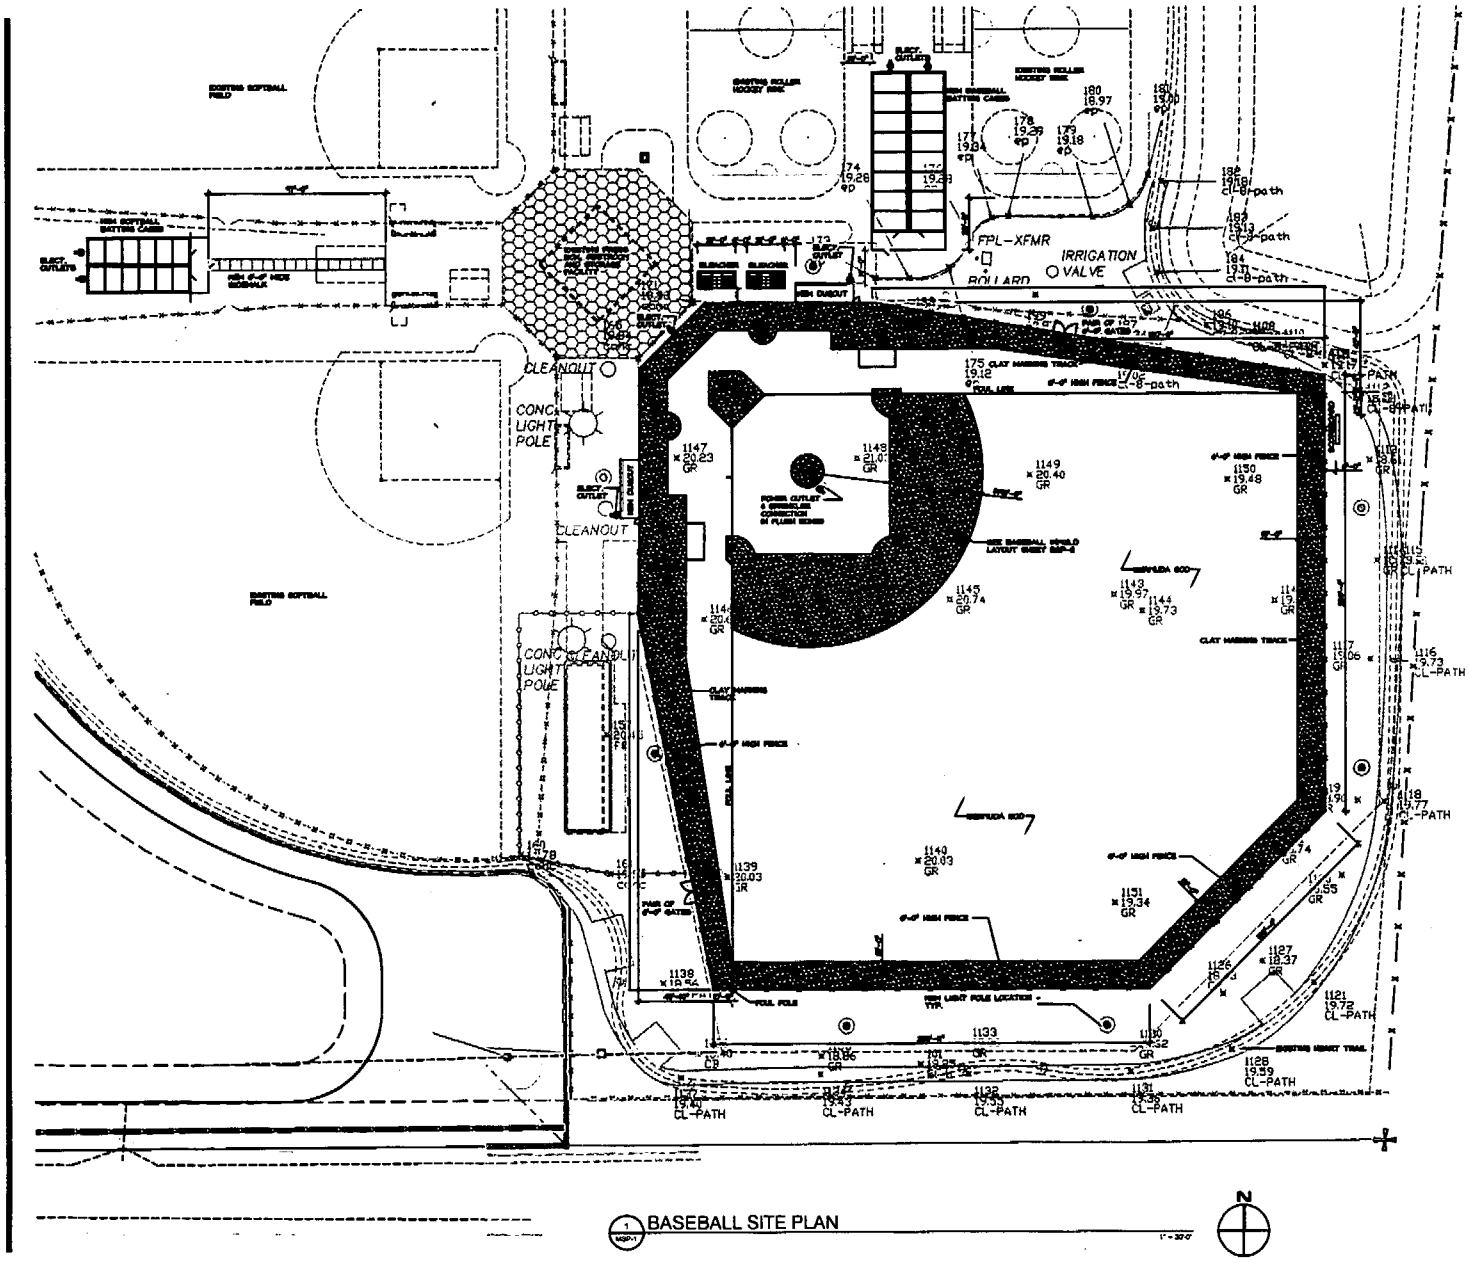

BASEBALL SITE PLAN

1" = 30'-0"

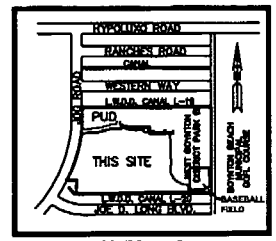

LOCATION MAP

NOTES:

STRIP GRASS FROM EXISTING FIELD AND PREPARE FIELD IN ACCORDANCE WITH SPECIFICATIONS FOR BERMUDA SOD AND CLAY WORK FOR BALL FIELDS

PROTECT ALL UNDERGROUND AND ABOVE GROUND UTILITIES DURING CONSTRUCTION INCLUDING SPRINKLER SYSTEM. ANY DAMAGED UTILITIES SHALL BE REPAIRED TO ORIGINAL CONDITION.

ENTIRE BASEBALL FIELD LAYOUT SHALL BE IN STRICT ACCORDANCE WITH THE LATEST EDITION OF THE NATIONAL FEDERATION OF STATE HIGH SCHOOL ASSOCIATIONS COURT AND DIAMOND GUIDE

SCOREBOARD SUPPLIER SHALL BE RESPONSIBLE FOR COMPLETE INSTALLATION INCLUDING FOUNDATION DESIGN. ELECTRICAL SUBCONTRACTOR SHALL BE RESPONSIBLE FOR ALL CONDUIT, WIRING AND CONNECTION TO THE SCOREBOARD.

MPA

MPA ARCHITECTS, INC.
ARCHITECTS
PLANNERS
INTERIOR DESIGNERS

1501 CENTREPARK DR. E.
SUITE 175
WEST PALM BEACH
FL 33401

TEL (561) 683-7000
FAX (561) 478-3922

FL LIC AA-C000630

SEAL

EEE HIGH SCHOOL
SCHOOL DISTRICT OF
PALM BEACH COUNTY

WEST BOYNTON, FLORIDA

Scale: 1"=30'
Date: 03/07/04
Design By: ILE
Drawn By: ILE
Check By: ILE

FILE NUMBER
0116

BASEBALL FIELD SITE PLAN

REVISIONS

BSP-1

OF__ OF__