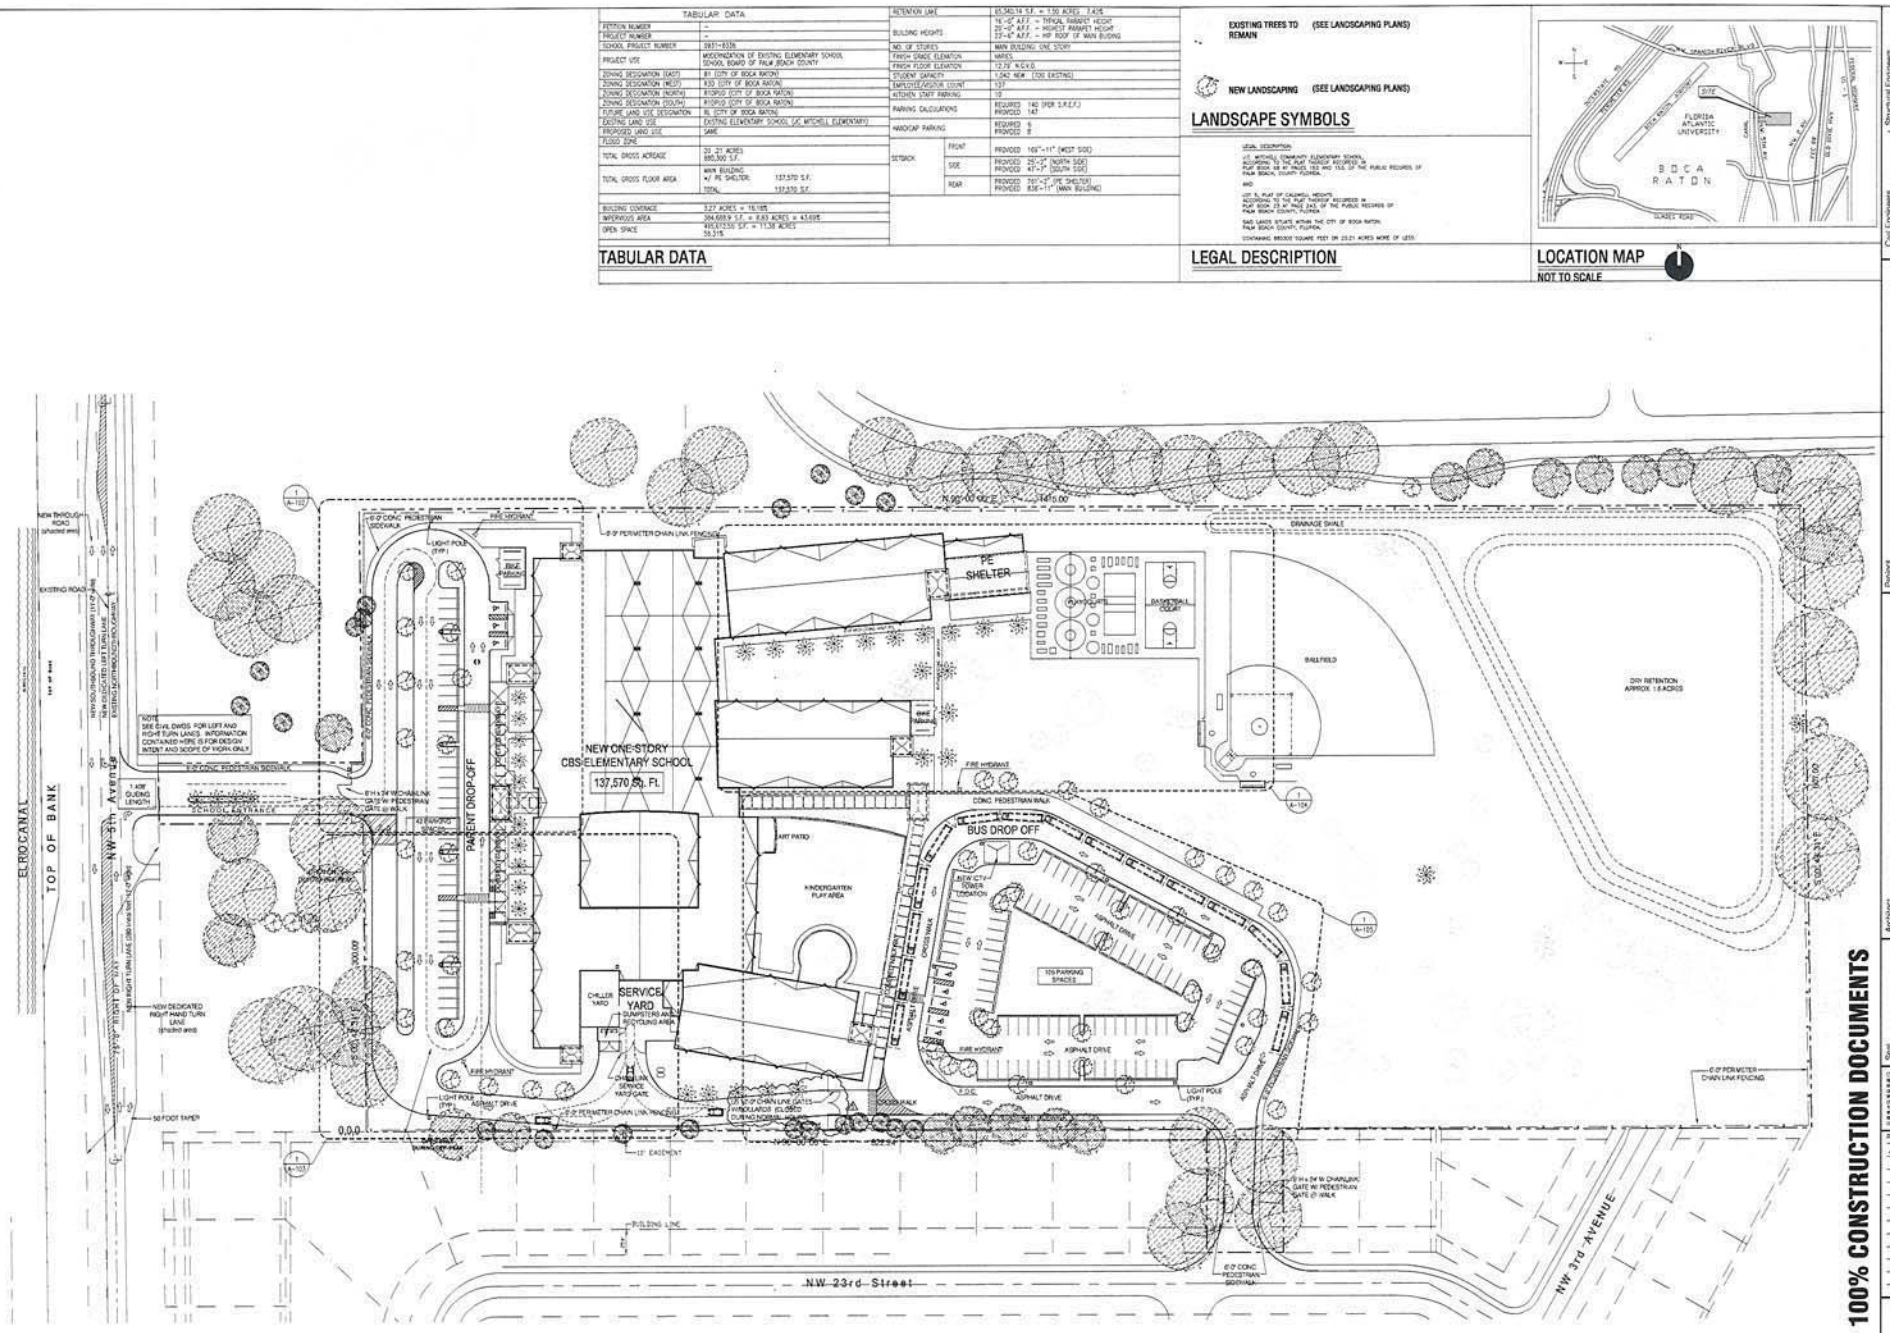

Civil Engineers
DUFONTE CONSULTING, INC.
2000 Ascensus Trail
Jupiter, Florida 33414
(561) 575-1111

Structural Engineers
DONNELL, DUQUESNE & ASSOCIATES
4300 SW 73rd Court
Miami, Florida 33155
(305) 663-1111

Landscape Architecture
CURTIS + ROGERS DESIGN STUDIO, INC.
Colonial Grove Professional Center
(305) 443-1174

M&P Engineers
JOHNSON, LEVINSON, RAGAN, DAVILA, INC.
1615 Forum Place, Suite 3A
W. Palm Beach, Florida 33401
(561) 684-2500

Project
School District of Palm Beach County
J.C. MITCHELL ELEMENTARY

SBPBC Project No. 0931-8336

Architect
Zyscovich
100 North Biscayne Blvd., 27th Floor, Miami, FL 33132
Voice 305.372.5222, Fax 305.577.4521, mail@zyscovich.com
Reg. No. AA0001431

Seal

Reg. No. AR10670

Revised
4-26-04, BLDG DEPT.

OVERALL SITE PLAN

0323JCMT | 02/20/04

A-100