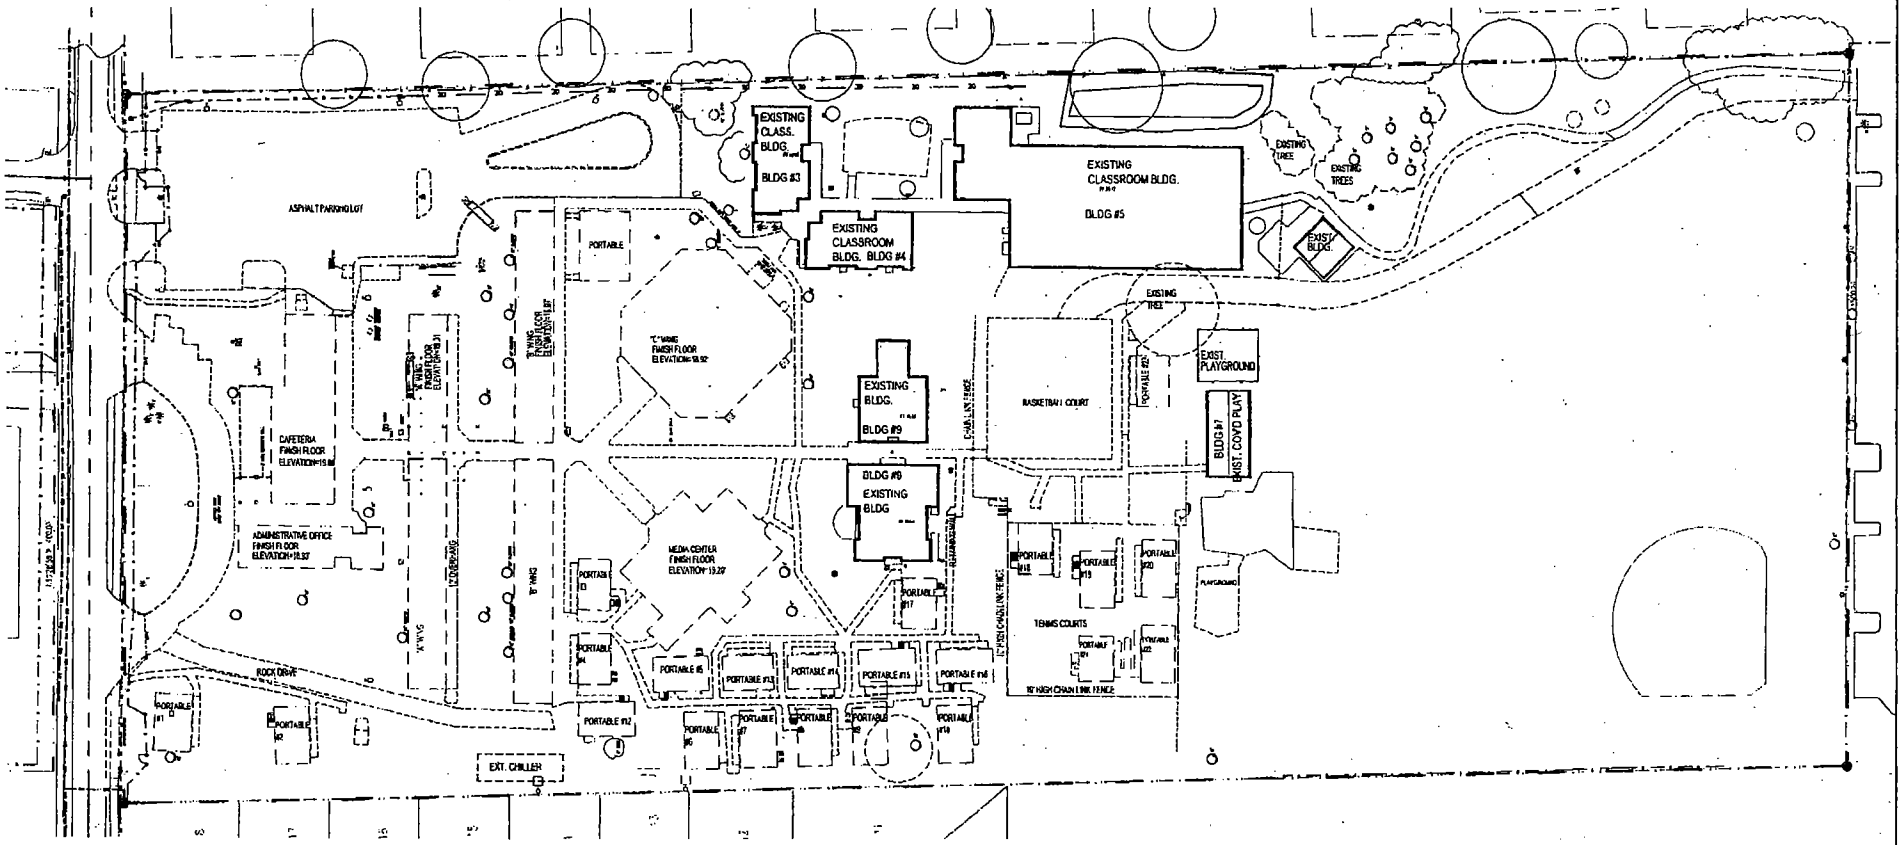
EXISTING CLASS. BLDG.
BLDG #3
EXISTING CLASSROOM BLDG. BLDG #4
EXISTING CLASSROOM BLDG.
BLDG #5
EXISTING TREE
EXISTING TREES
EXIST. BLDG.
ASPHALT PARKING LOT
PORTABLE
EXISTING TREE
EXIST. PLAYGROUND
EXISTING BLDG.
BLDG #9
BASKETBALL COURT
BLDG #7
EXIST. COVD PLAY
CAFETERIA FINISH FLOOR ELEVATION=19.88
ADMINISTRATIVE OFFICE FINISH FLOOR ELEVATION=19.37
BLDG #10 EXISTING BLDG
MEDIA CENTER FINISH FLOOR ELEVATION=19.27
PORTABLE #11
PORTABLE #12
PORTABLE #13
PORTABLE #14
PORTABLE #15
PORTABLE #16
PORTABLE #17
PORTABLE #18
PORTABLE #19
PORTABLE #20
PORTABLE #21
PORTABLE #22
TENNIS COURTS
10' HIGH CHAIN LINK FENCE
ROCK DRIVE
EXT. CHILLER