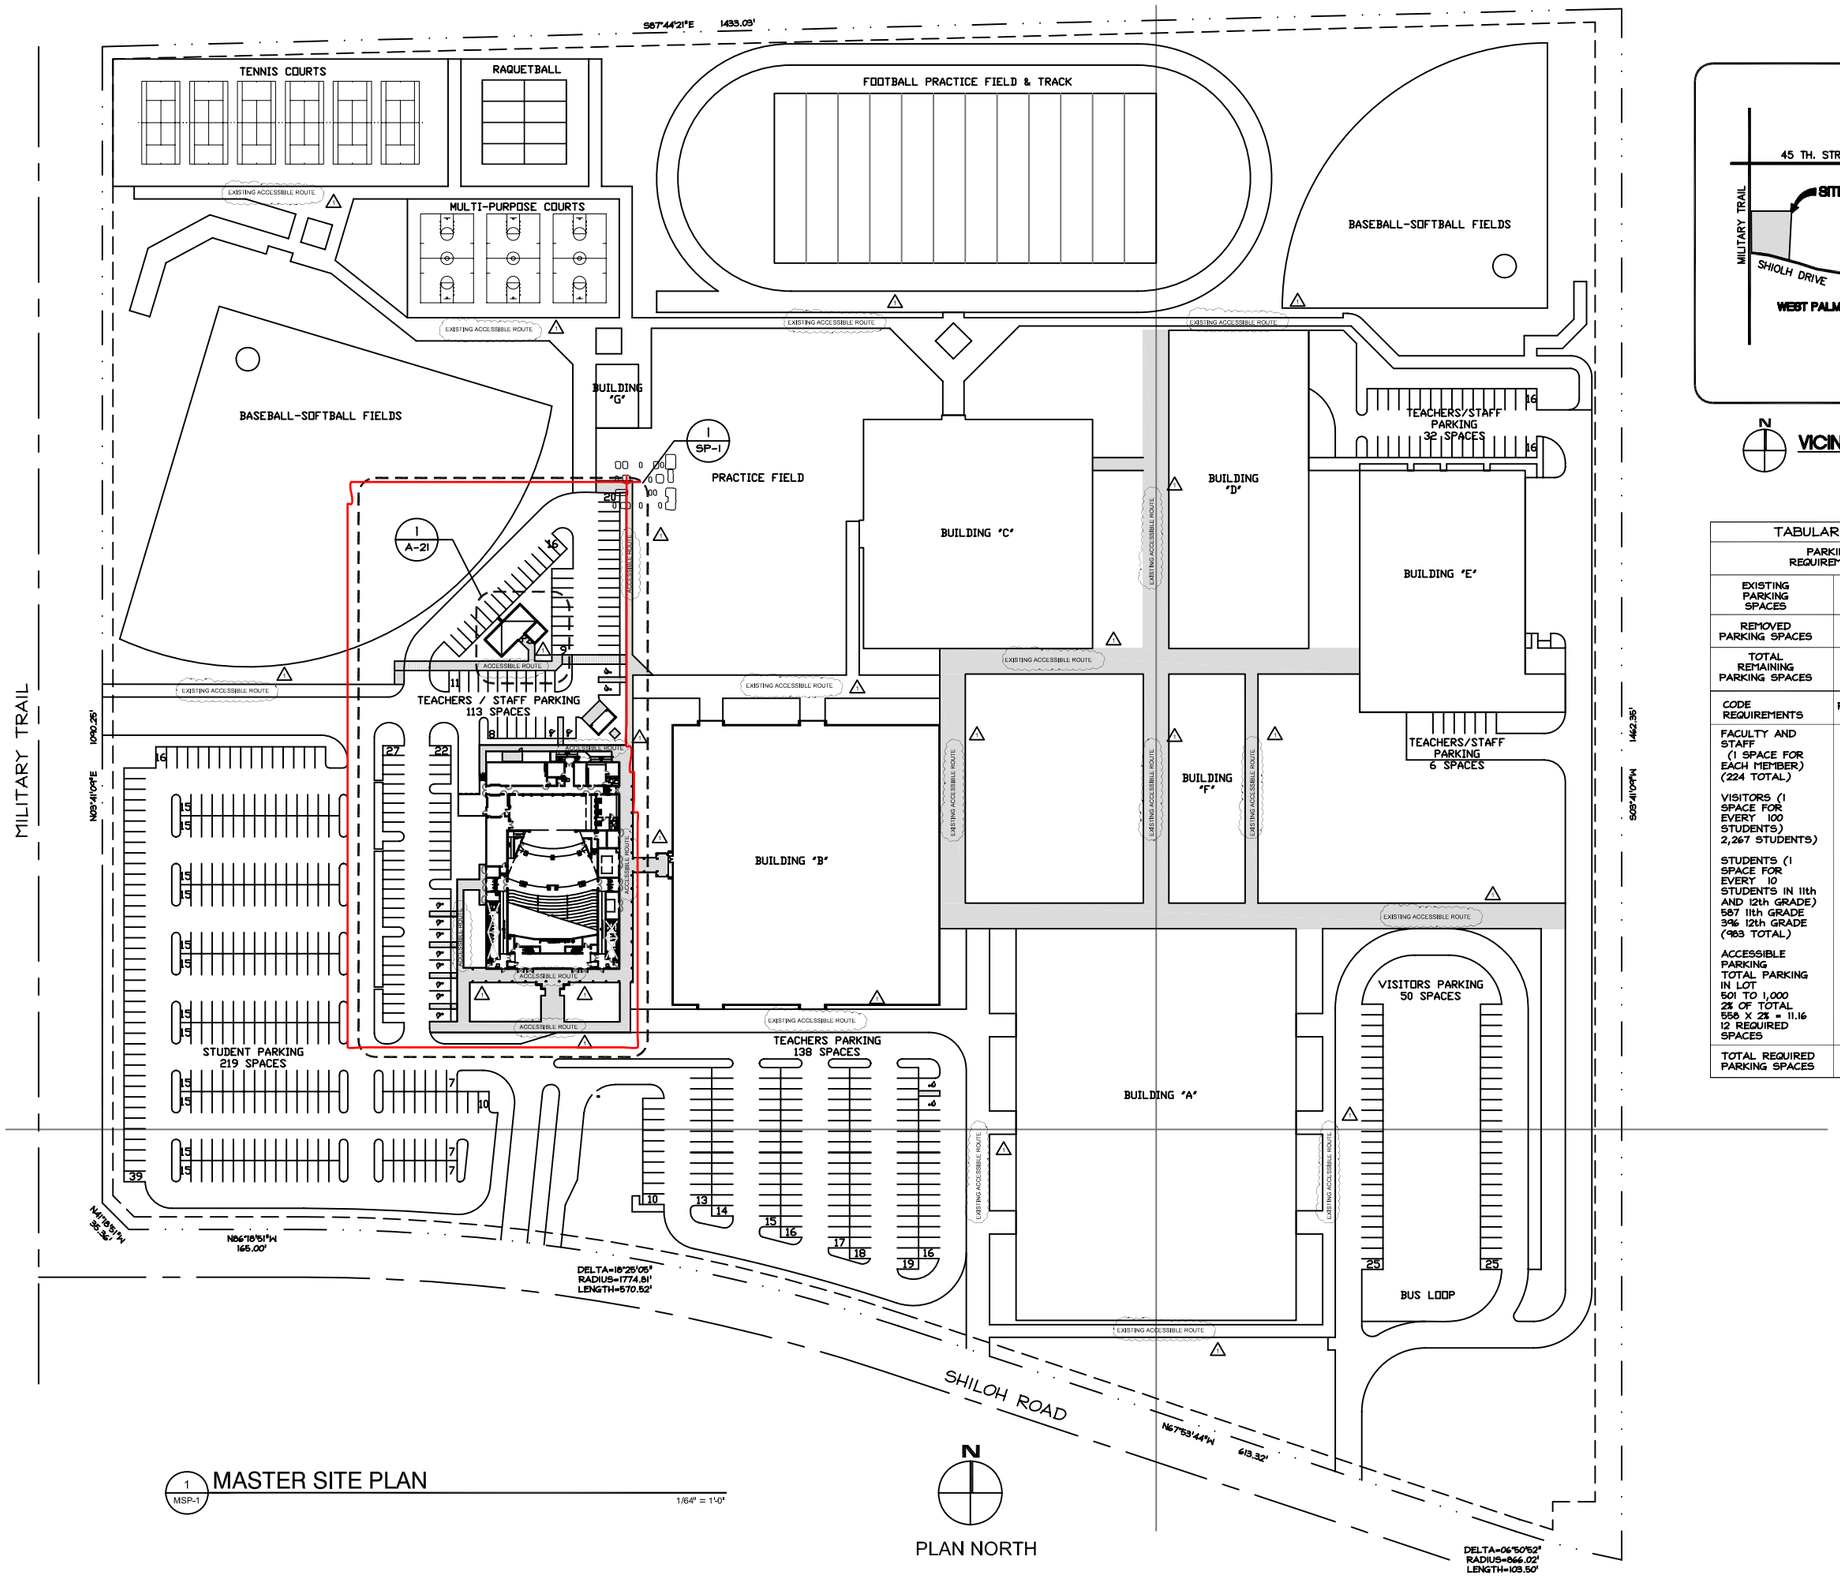

1 MSP-1 MASTER SITE PLAN

1/64" = 1'-0"

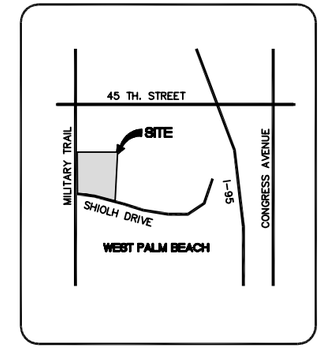

N

VICINITY MAP
N.T.S.

TABULAR DATA		
PARKING REQUIREMENTS		
EXISTING PARKING SPACES	642	
REMOVED PARKING SPACES	84	
TOTAL REMAINING PARKING SPACES	558	
CODE REQUIREMENTS	REQUIRED	PROVIDED
FACULTY AND STAFF (1 SPACE FOR EACH MEMBER) (224 TOTAL)	224	275
VISITORS (1 SPACE FOR EVERY 100 STUDENTS) 2,267 STUDENTS)	23	50
STUDENTS (1 SPACE FOR EVERY 10 STUDENTS IN 11th AND 12th GRADE) 587 11th GRADE 396 12th GRADE (983 TOTAL)	99	219
ACCESSIBLE PARKING TOTAL PARKING IN LOT 501 TO 1,000 2% OF TOTAL 558 X 2% = 11.16 12 REQUIRED SPACES	12	14
TOTAL REQUIRED PARKING SPACES	358	558

MPA

MPA ARCHITECTS, INC.
ARCHITECTS
PLANNERS
INTERIOR DESIGNERS

1801 CENTREPARK DR. E.
SUITE 175
WEST PALM BEACH
FL 33401

TEL (561) 683-7000
FAX (561) 478-3922

FL LIC AA-C000630

SEAL

AUDITORIUM ADDITION FOR
PALM BEACH LAKES COMMUNITY H S
SDPBC PROJECT # 1851-8272
WEST PALM BEACH FLORIDA

Scale:	AS SHOWN
Date:	09/01/05
Design By:	RJL/MS
Drawn By:	RMS
Check By:	RJL/MS

FILE NUMBER
0212-3

REVISIONS

1	11/07/05	BUILDING DEPARTMENT COMMENTS

MASTER SITE PLAN

SHEET

MSP-1

OF___ OF___