


MASTER SITE PLAN

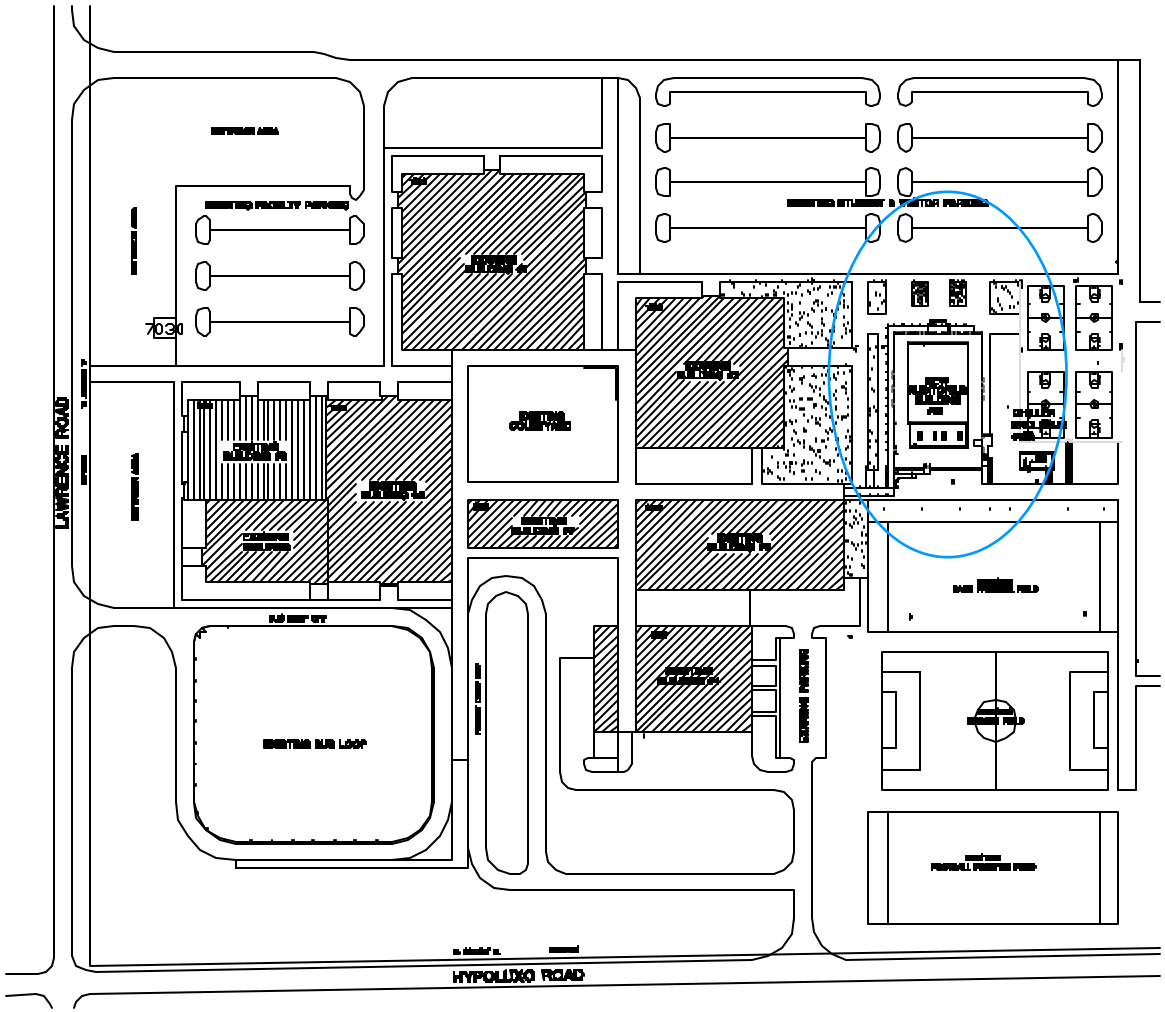


VICINITY MAP

MPA ARCHITECTS, INC.
ARCHITECTS
PLANNERS
INTERIOR DESIGNERS
1601 CENTREPARK DR. E.
SUITE 175
WEST PALM BEACH
FL 33401
TEL (561) 683-7000
FAX (561) 478-3622
FL LIC AA-C000630

SEAL

AUDITORIUM ADDITION FOR
SANTALUCES COMMUNITY HS
SDPBC PROJECT # 1611-8272

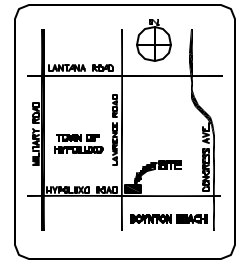Scale: 1"= 80'-0"
Date: 06/13/06
Design By: R.L.
Drawn By: R.L.
Check By: R.L.
FILE NUMBER
0212-1

REVISIONS

MASTER SITE PLAN

SP-1

OF___ OF___