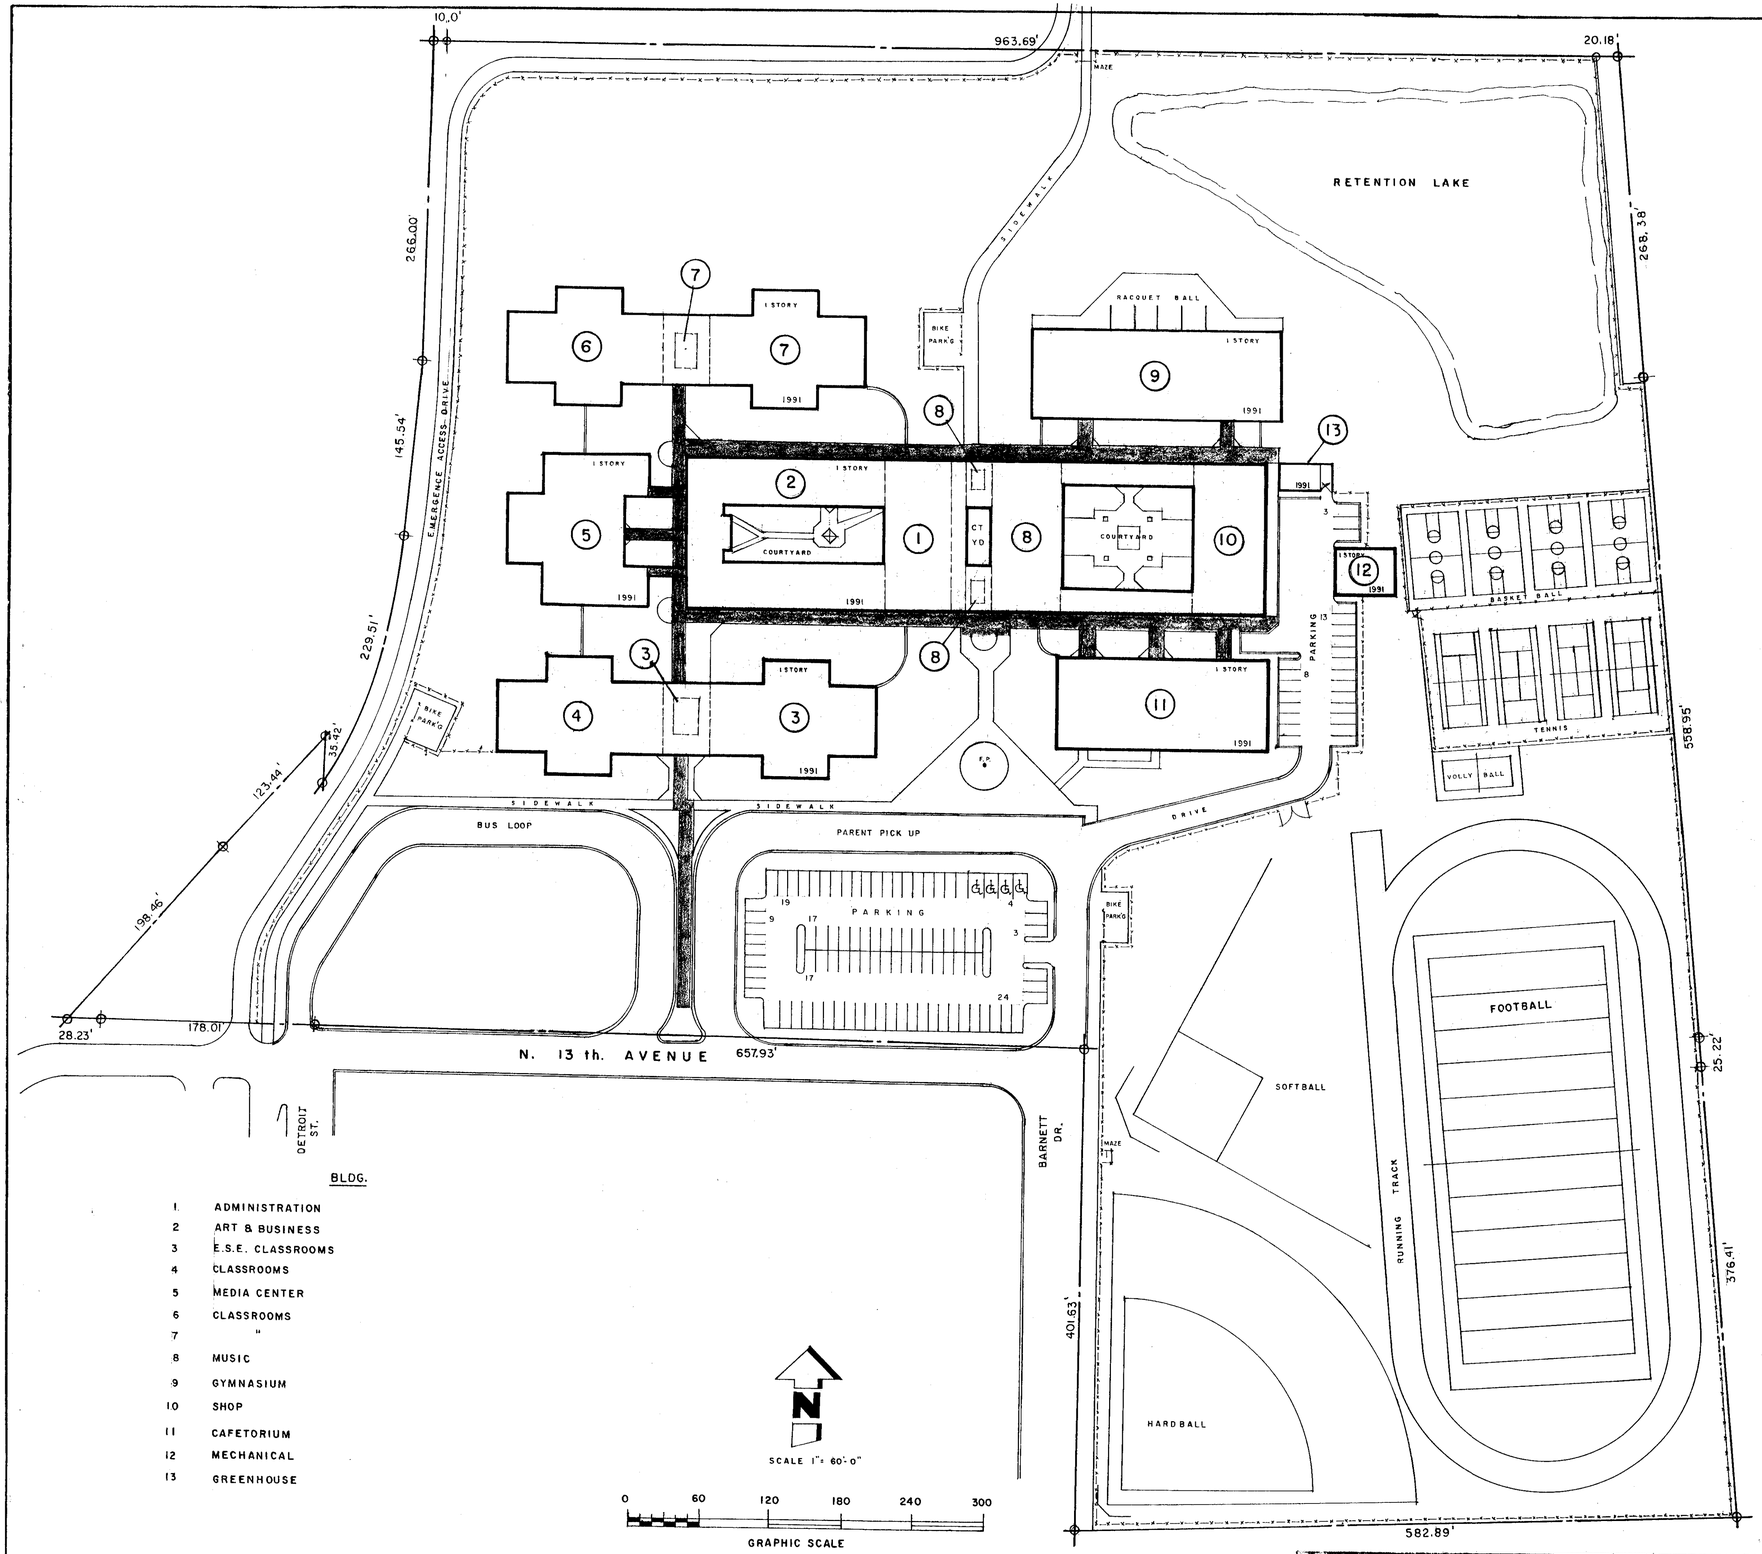

BLDG.

1. ADMINISTRATION
2. ART & BUSINESS
3. E.S.E. CLASSROOMS
4. CLASSROOMS
5. MEDIA CENTER
6. CLASSROOMS
7. "
8. MUSIC
9. GYMNASIUM
10. SHOP
11. CAFETORIUM
12. MECHANICAL
13. GREENHOUSE

SCALE 1"= 60'-0"

0 60 120 180 240 300

GRAPHIC SCALE

LEGEND

- (4) BUILDING NUMBER
- (101) ROOM NUMBER WITH STUDENT STATIONS
- 117 ROOM NUMBER
- A ROOM NUMBER SUFFIX TO ADJACENT ROOM
- COVERED WALKWAYS
- INTERIOR CIRCULATION
- PROPERTY LINE
- -X-X-X- FENCE
- PROPERTY MARKER

ADMIN. NO. 2131
PARCEL NO. 231
PARCEL ACREAGE TOTAL 24.8

TOTAL PARKING SPACES 120

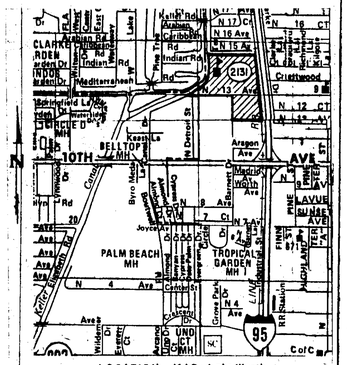

LOCATION MAP- Lake Worth

SEAL: THE SCHOOL BOARD PALM BEACH COUNTY

REVISIONS

DATE 5-30-91
DRWN BY P.D.M.
CHKD BY

THE SCHOOL BOARD OF PALM BEACH COUNTY, FLORIDA
FACILITY DESIGN
ARCHITECT

TITLE: MASTER SITE PLAN

SCHOOL: LAKE WORTH COMM. MIDDLE

SHEET 1 / 2
JOB NO. 226