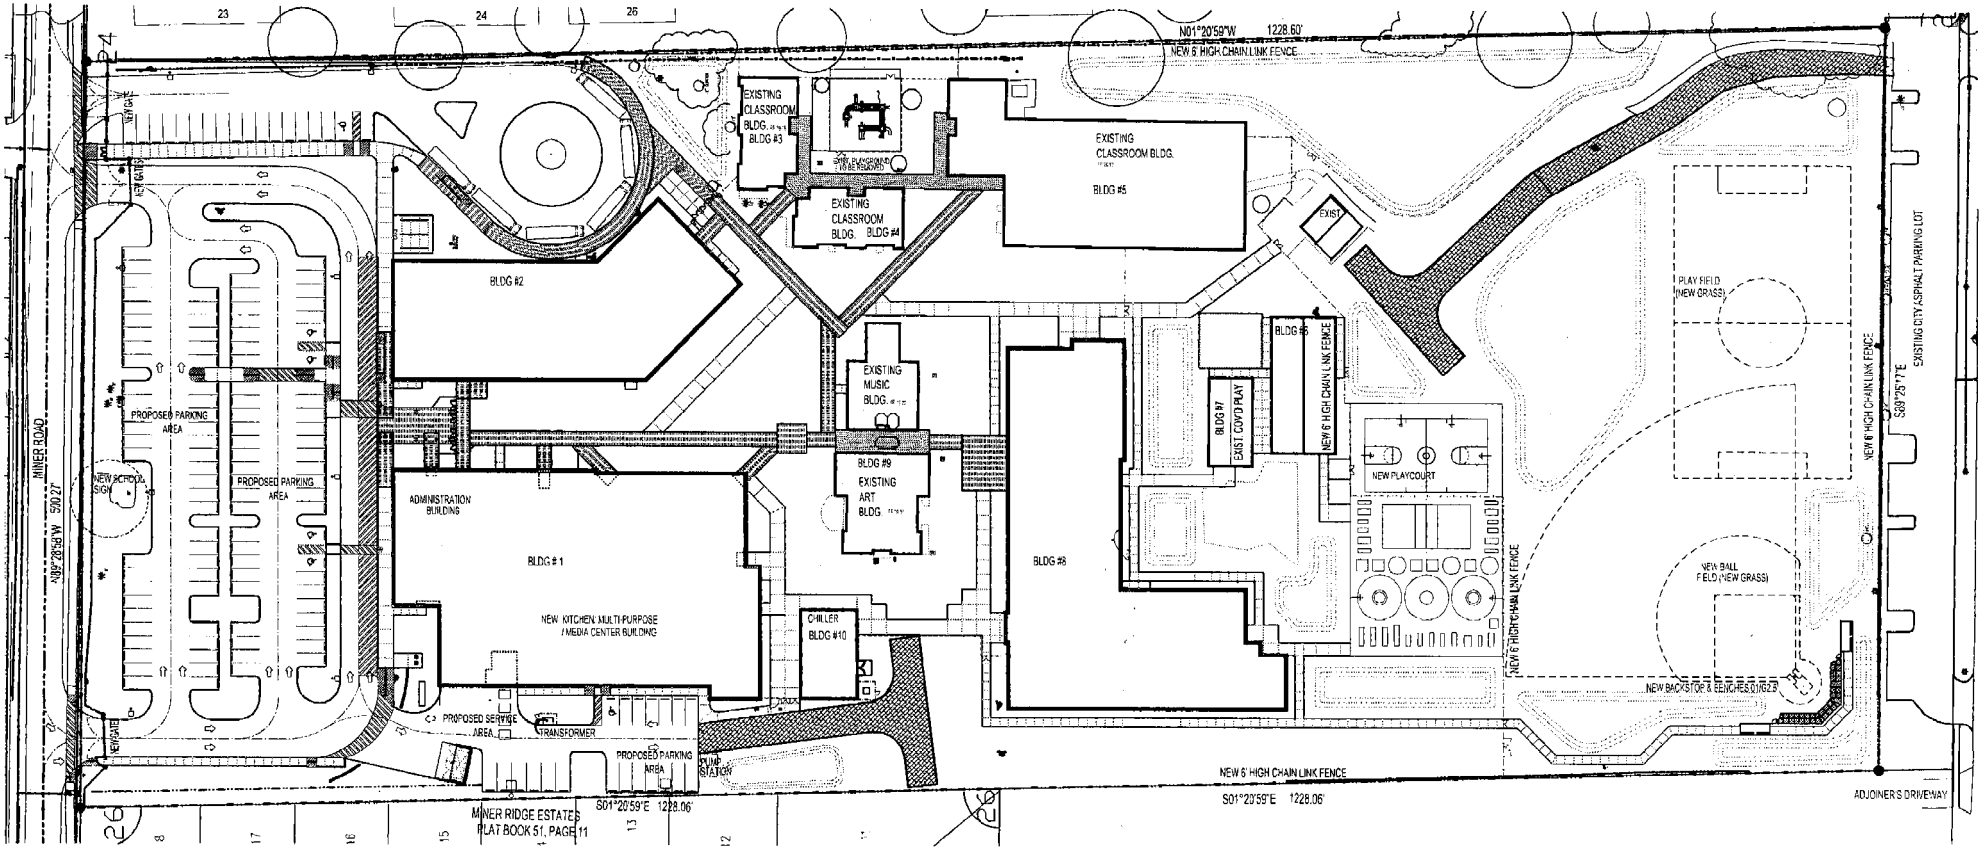
N01°20'59"W 1228.60'
NEW 6' HIGH CHAIN LINK FENCE
EXISTING CLASSROOM BLDG. BLDG #3
EXISTING CLASSROOM BLDG. BLDG #4
EXISTING CLASSROOM BLDG. BLDG #5
BLDG #2
EXISTING MUSIC BLDG.
BLDG #9 EXISTING ART BLDG.
BLDG #8
BLDG #7 EXIST COVD PLAY
BLDG #6
NEW 6' HIGH CHAIN LINK FENCE
NEW PLAYCOURT
PLAY FIELD (NEW GRASS)
NEW BALL FIELD (NEW GRASS)
NEW BACKSTOP & BENCHES (TYP)
EXISTING CITY ASPHALT PARKING LOT
S89°25'17"E
NEW 6' HIGH CHAIN LINK FENCE
ADJOINER'S DRIVEWAY
MINER ROAD
N89°28'58"W 500.27'
PROPOSED PARKING AREA
PROPOSED PARKING AREA
NEW SCHOOL SIGN
NEW GATE
NEW GATE
ADMINISTRATION BUILDING
BLDG # 1
NEW KITCHEN, MULTI-PURPOSE / MEDIA CENTER BUILDING
CHILLER BLDG #10
PROPOSED SERVICE AREA
TRANSFORMER
PROPOSED PARKING AREA
PUMP STATION
NEW 6' HIGH CHAIN LINK FENCE
S01°20'59"E 1228.06'
S01°20'59"E 1228.06'
MINER RIDGE ESTATES PLAT BOOK 51, PAGE 11
23
24
25
26
27
8
17
16
15
13
12
1
2