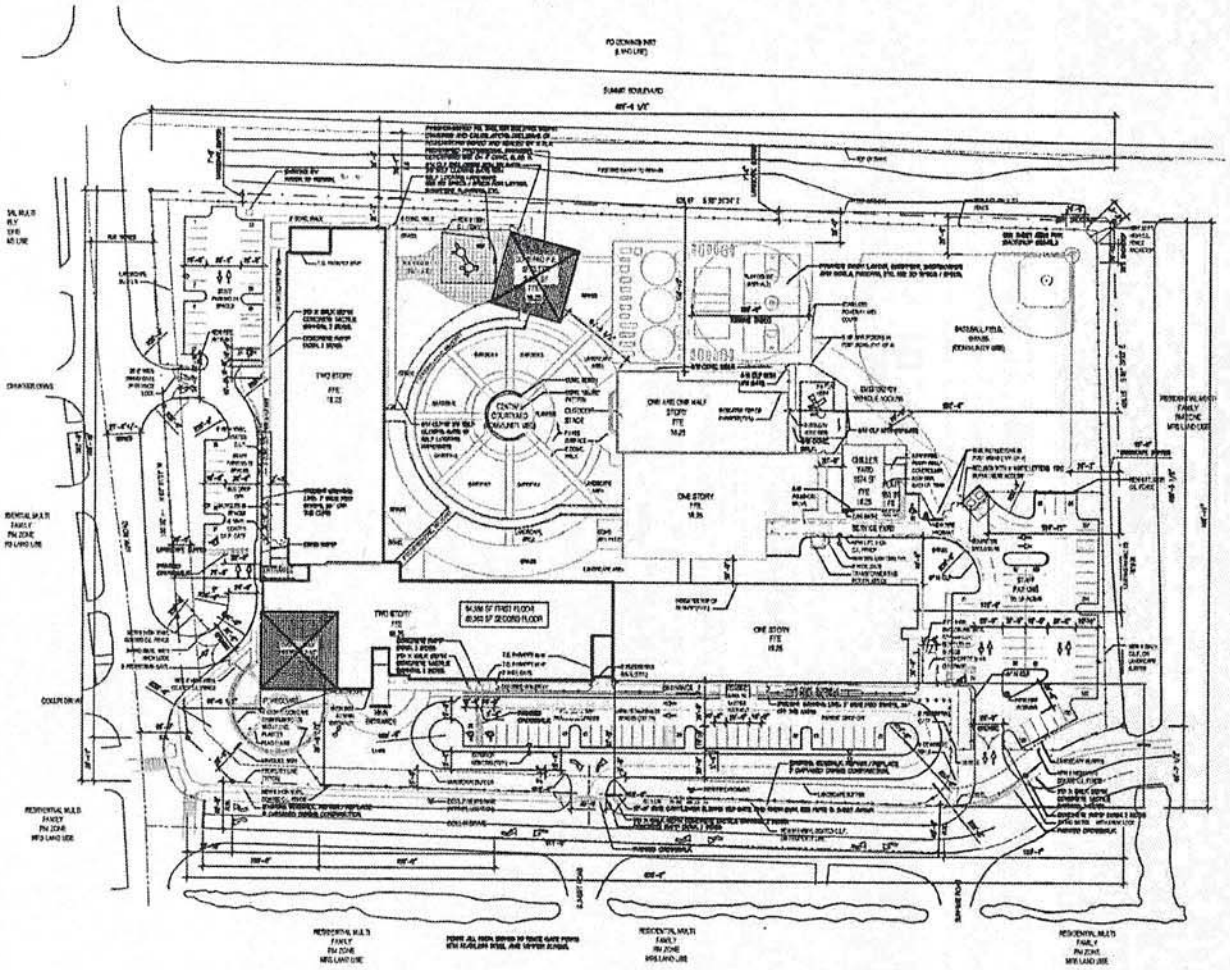

1 | ARCHITECTURAL SITE PLAN

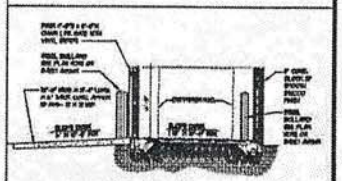

5 | DUMPSTER SECTION
A1.1.01 | SCALE: 1/4" = 1'-0"

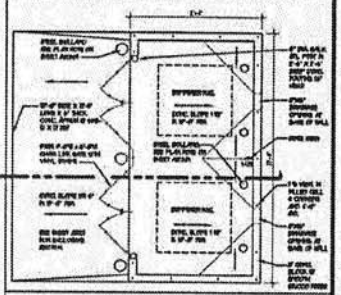

2 | DUMPSTER ENCLOSURE
A1.1.01 | SCALE: 1/4" = 1'-0"

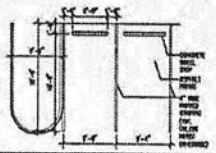

3 | TYP. PARKING SPACES
A1.1.01 | SCALE: 1/8" = 1'-0"

4 | VICINITY MAP
A1.1.01 | SCALE: N.T.S.

THE SCHOOL DISTRICT OF PALM BEACH COUNTY

OWNER

Synalovski Gutierrez Romanik Architects, Inc.
ARCHITECTURE PLANNING INTERIOR DESIGN
2890 NORTH 48TH AVENUE, HOLLYWOOD, FL 33021
T: 954-961-0000 F: 954-961-0007 www.synalovskiarchitects.com
FLORIDA LICENSE AR0009769

Spillis Candela DMJM
ARCHITECTURE ENGINEERING PLANNING INTERIORS
600 BRICKELL BAY, CORAL GABLES, FLORIDA 33131
T: 305-444-4621 F: 305-447-2300 www.spillisdmjm.com
FLORIDA LICENSE AR0009205

CONSULTANTS

Fraga Engineers
Mechanical, Plumbing, Fire Protection Engineering
309 SEVENTH AVENUE, SOUTH, NAPLES, FLORIDA 33940
T: 239-649-4240 F: 239-649-3020 www.fragaeng.com

Flynn Engineering Services, P.A.
Civil Engineering
5712 EAST SEMINOLE BLVD., SUITE 101, MARGATE, FL 33063
T: 954-972-7551 F: 954-972-7539 www.flynnengineering.com

Land Stewardship Company
Landscape Architecture
201 SE 12TH BLVD, BLDG 2, SUITE 2, DANIA, FLORIDA 33004
T: 954-292-0080 F: 954-292-2620

Merlino Associates
Pedestrian Circulation Planning Design
2244 GEORGIA AVENUE, WEST PALM BEACH, FLORIDA
T: 561-655-2000 F: 561-655-2020

SCHOOL

BERKSHIRE ELEMENTARY SCHOOL MODERNIZATION

SDPBC Project No.: 0001-6278

10180 S. KIRK ROAD
WEST PALM BEACH
FLORIDA 33406

ISSUE		
PH-III	07.18.05	ARCH. PHASE III
1	09-26-05	BUILDING DEPT. COMMENTS
ISSUE	DATE	DESCRIPTION

PROJECT NO:	304-04-019
DRAWN BY:	M.ST
CHECKED BY:	JG / MR
SCALE:	AS NOTED
DATE:	07-18-05

KEY PLAN

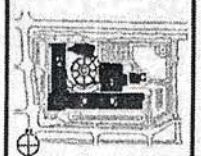

SHEET TITLE

ARCHITECTURAL SITE PLAN

A1.1.01

© 2005 SMRGA