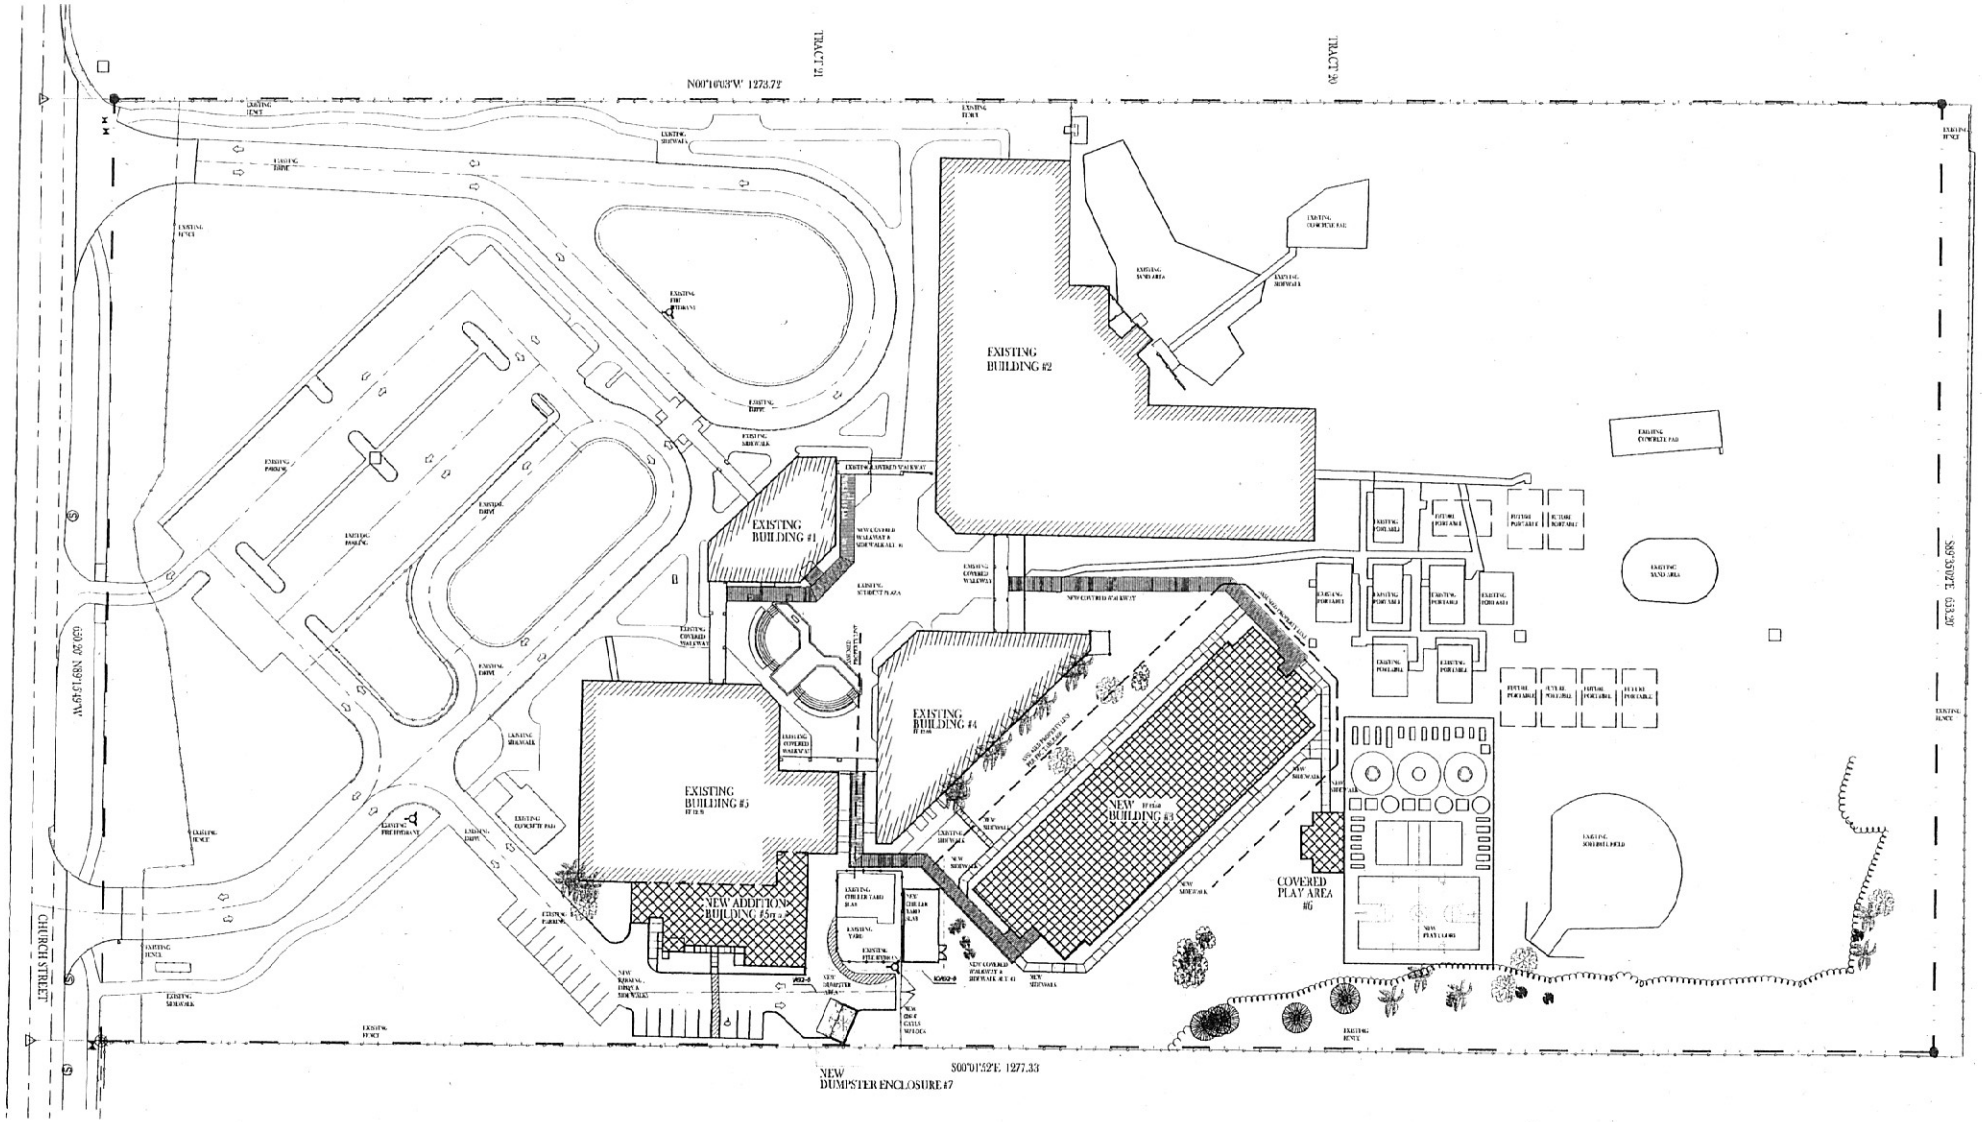

TRACT 21
TRACT 20
N00°10'03"W 1273.72
S00°01'52"E 1277.33
S89°35'02"E 653.20
N89°15'49"W 650.20
CHURCH STREET
EXISTING BUILDING #1
EXISTING BUILDING #2
EXISTING BUILDING #3
EXISTING BUILDING #4
EXISTING BUILDING #5
NEW ADDITION BUILDING #5
NEW BUILDING #3
COVERED PLAY AREA #6
NEW DUMPSTER ENCLOSURE #7