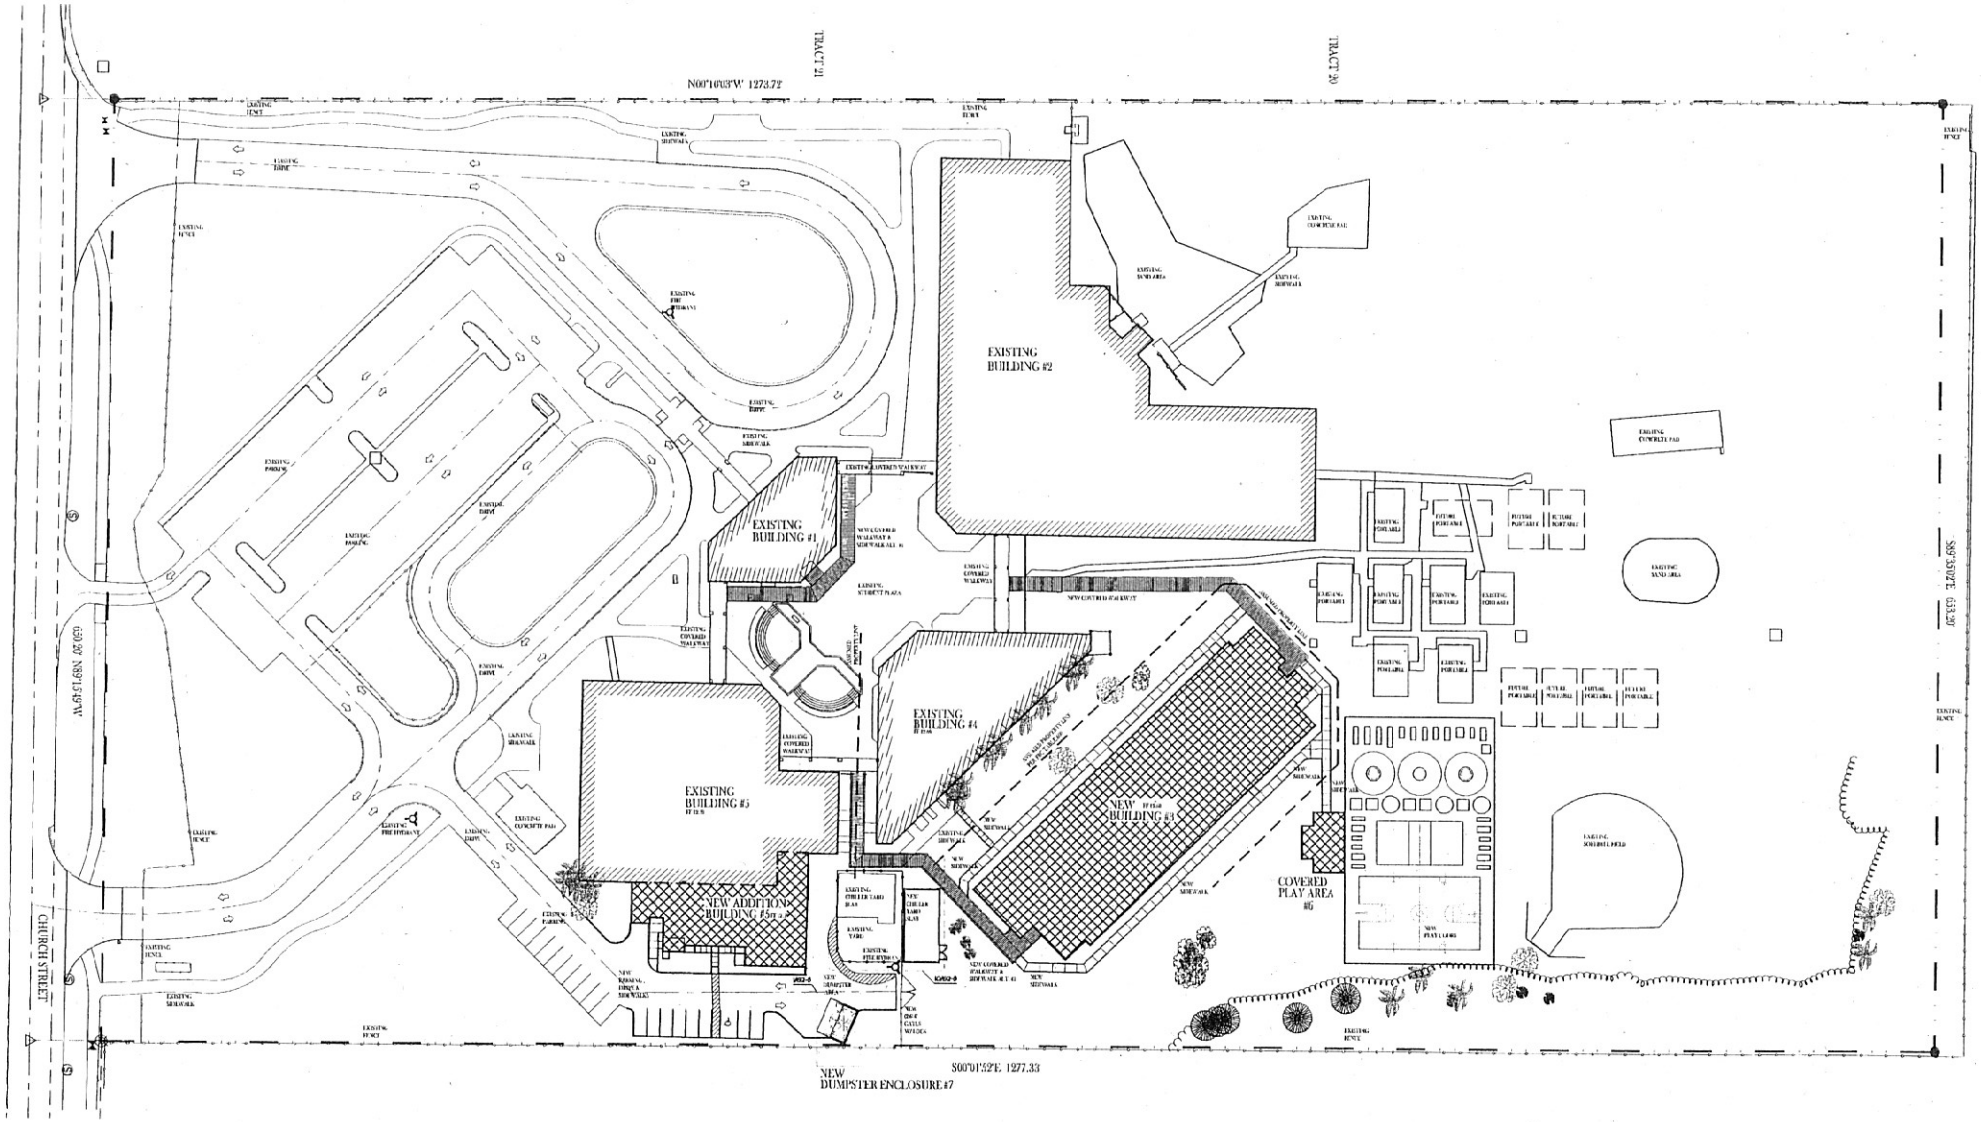
N00°16'03"W 1273.72'
TRACT 31
TRACT 30
EXISTING BUILDING #2
EXISTING BUILDING #1
EXISTING BUILDING #4
EXISTING BUILDING #5
NEW BUILDING #3
NEW ADDITION BUILDING #5
COVERED PLAY AREA
CHURCH STREET
S89°56'02"E 653.30'
S00°01'52"E 1277.33'
NEW DUMPSTER ENCLOSURE #7