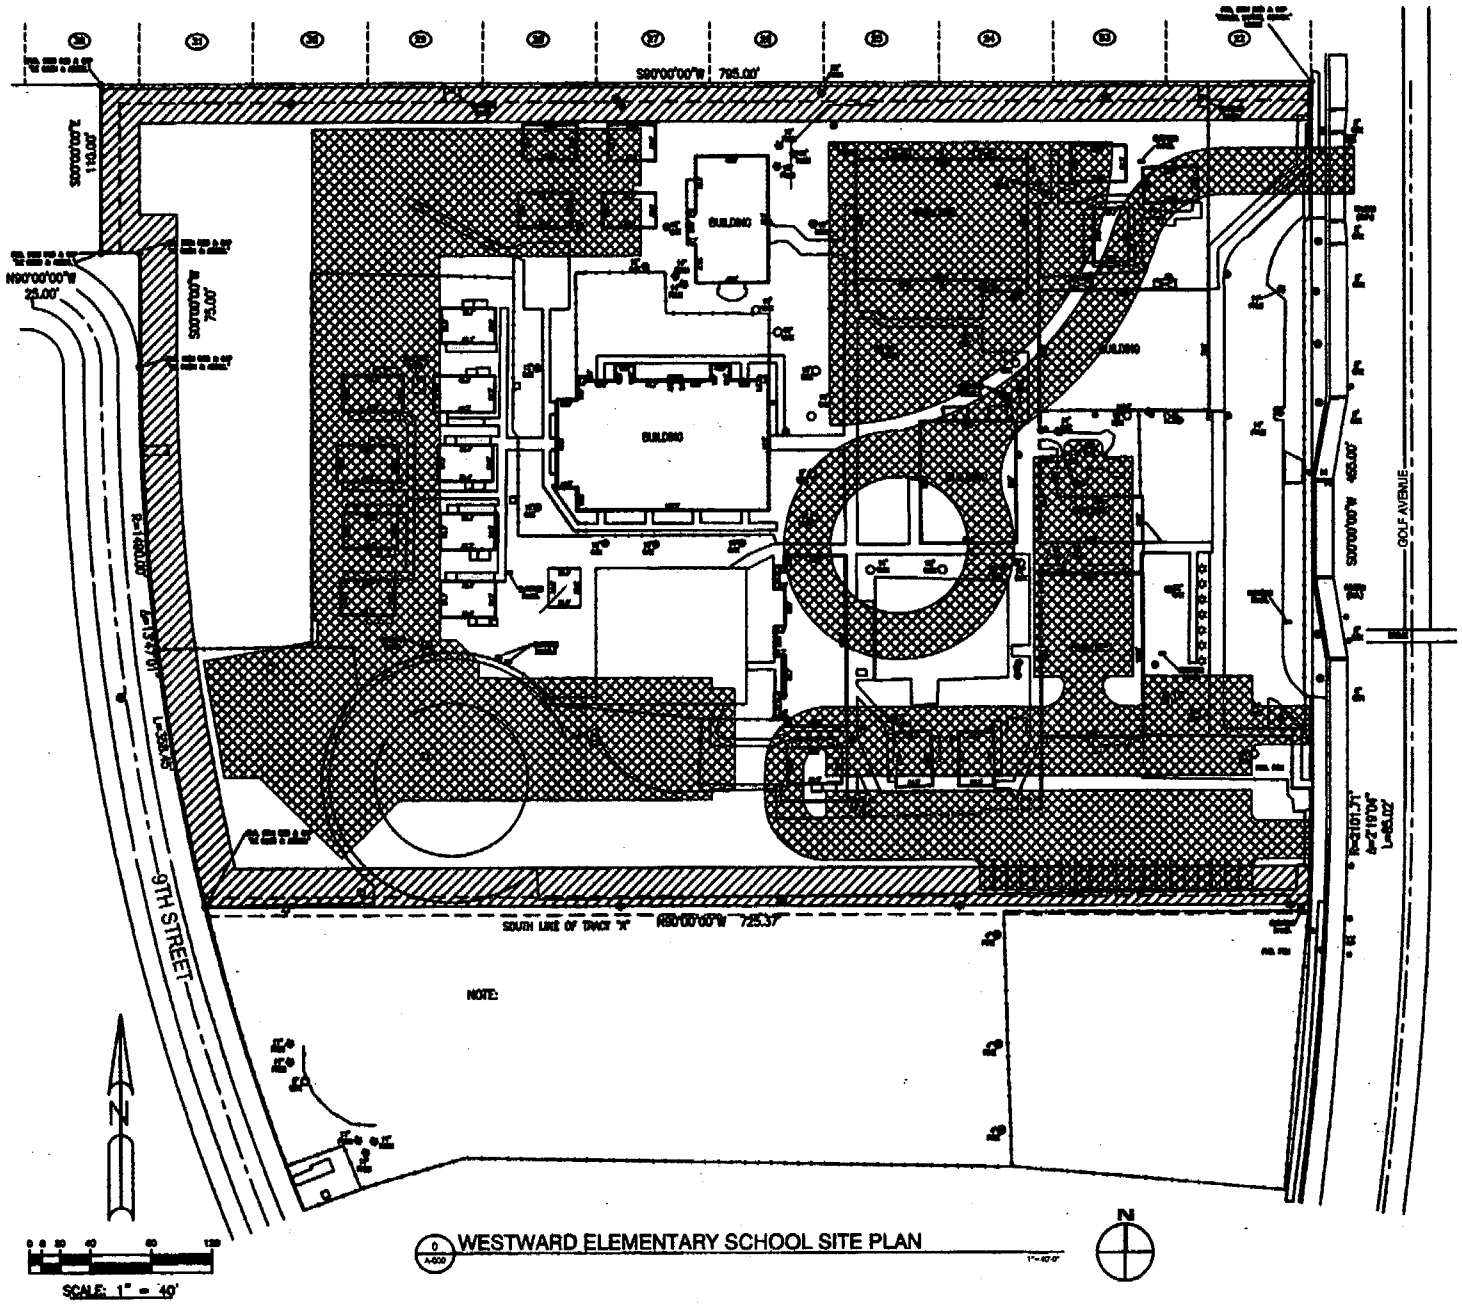
S90°00'00"W 795.00'
N90°00'00"W 25.00'
9TH STREET
GOLF AVENUE
SOUTH LINE OF TRACT "A" N90°00'00"W 725.37'
NOTE:
N
SCALE: 1" = 40'
WESTWARD ELEMENTARY SCHOOL SITE PLAN
LEGEND:
LEGAL DESCRIPTION:
SURVEYOR'S NOTES:
CERTIFICATION: